Proposed Silverado Trail/Zinfandel Lane
Annexation to the City of St. Helena

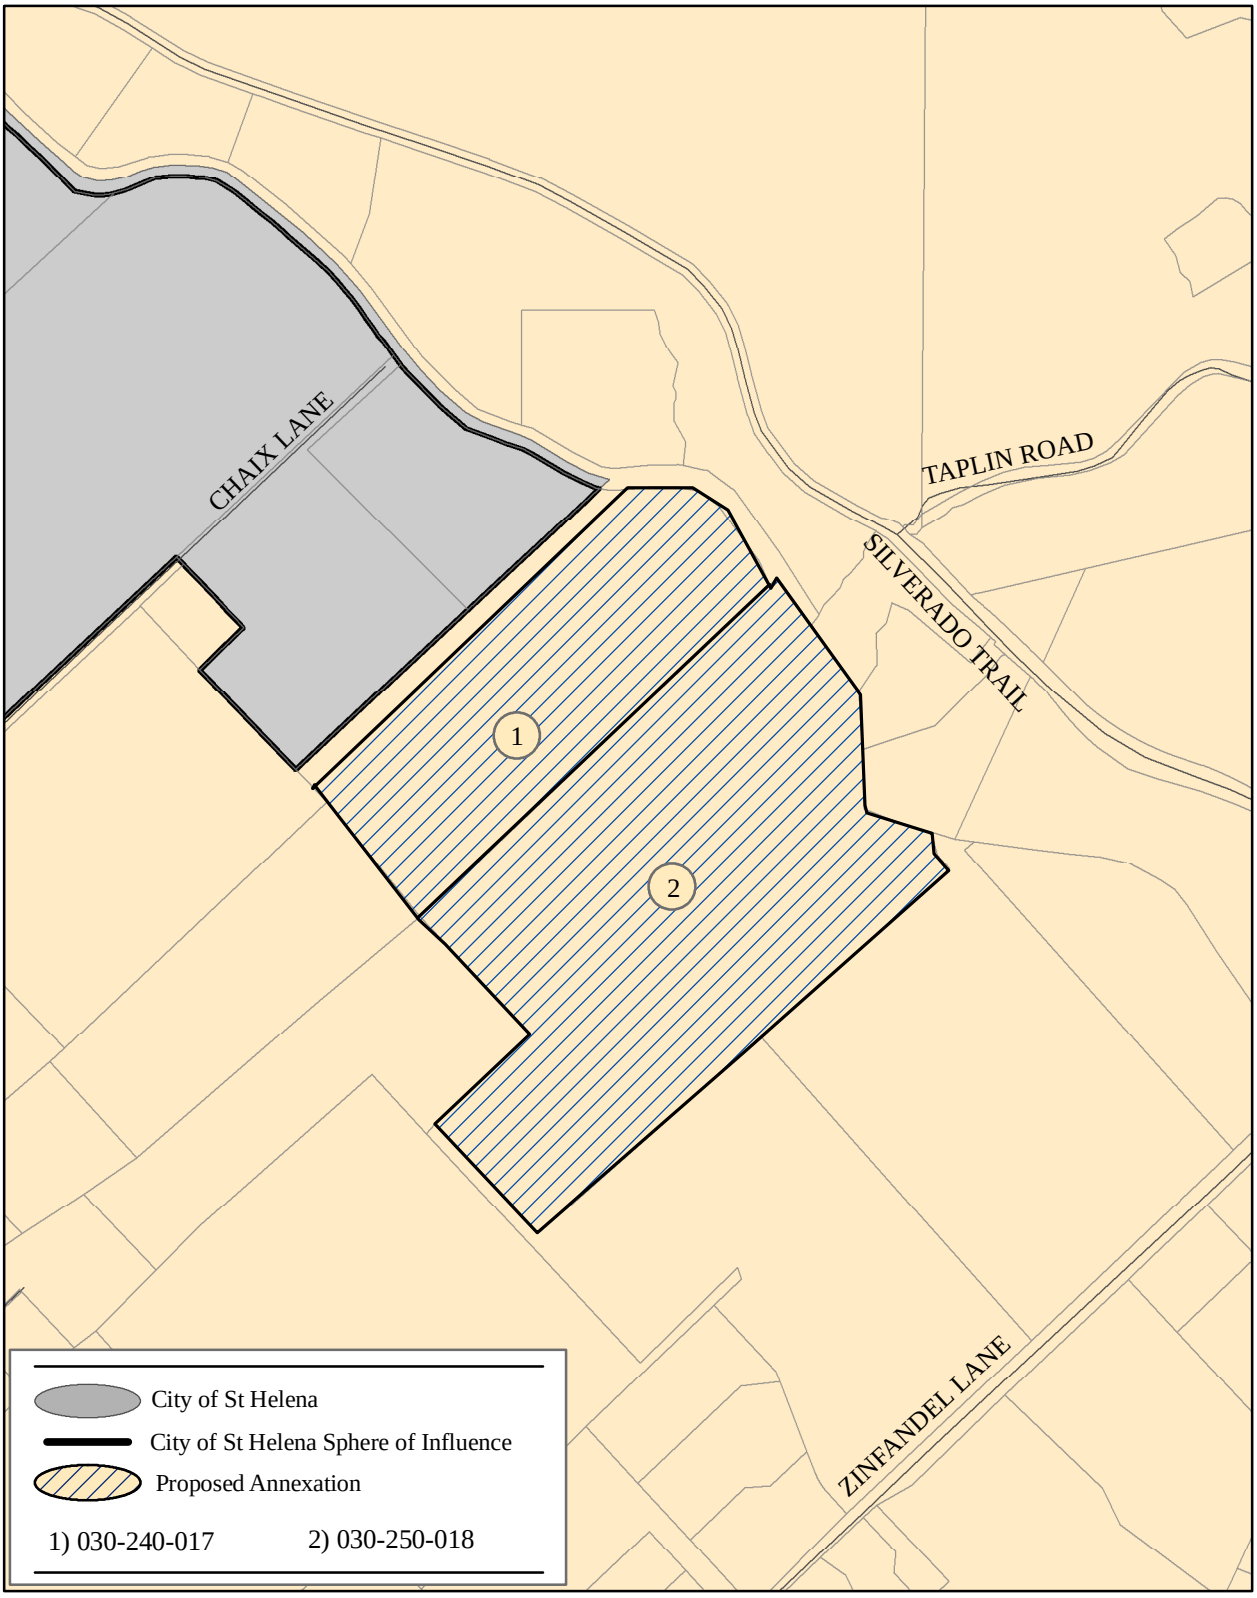

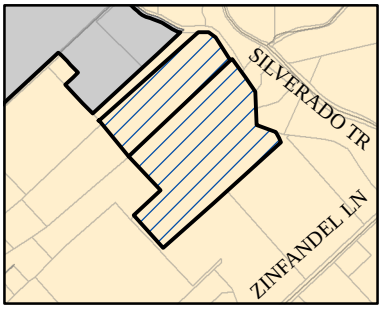

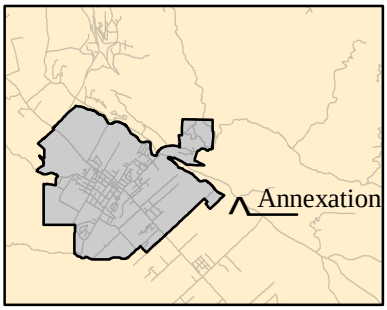

Not to Scale
April 13, 2009
Prepared by BF

LAFCO of Napa County
1700 Second Street, Suite 268
Napa, California 94559
http://napa.lafco.ca.gov